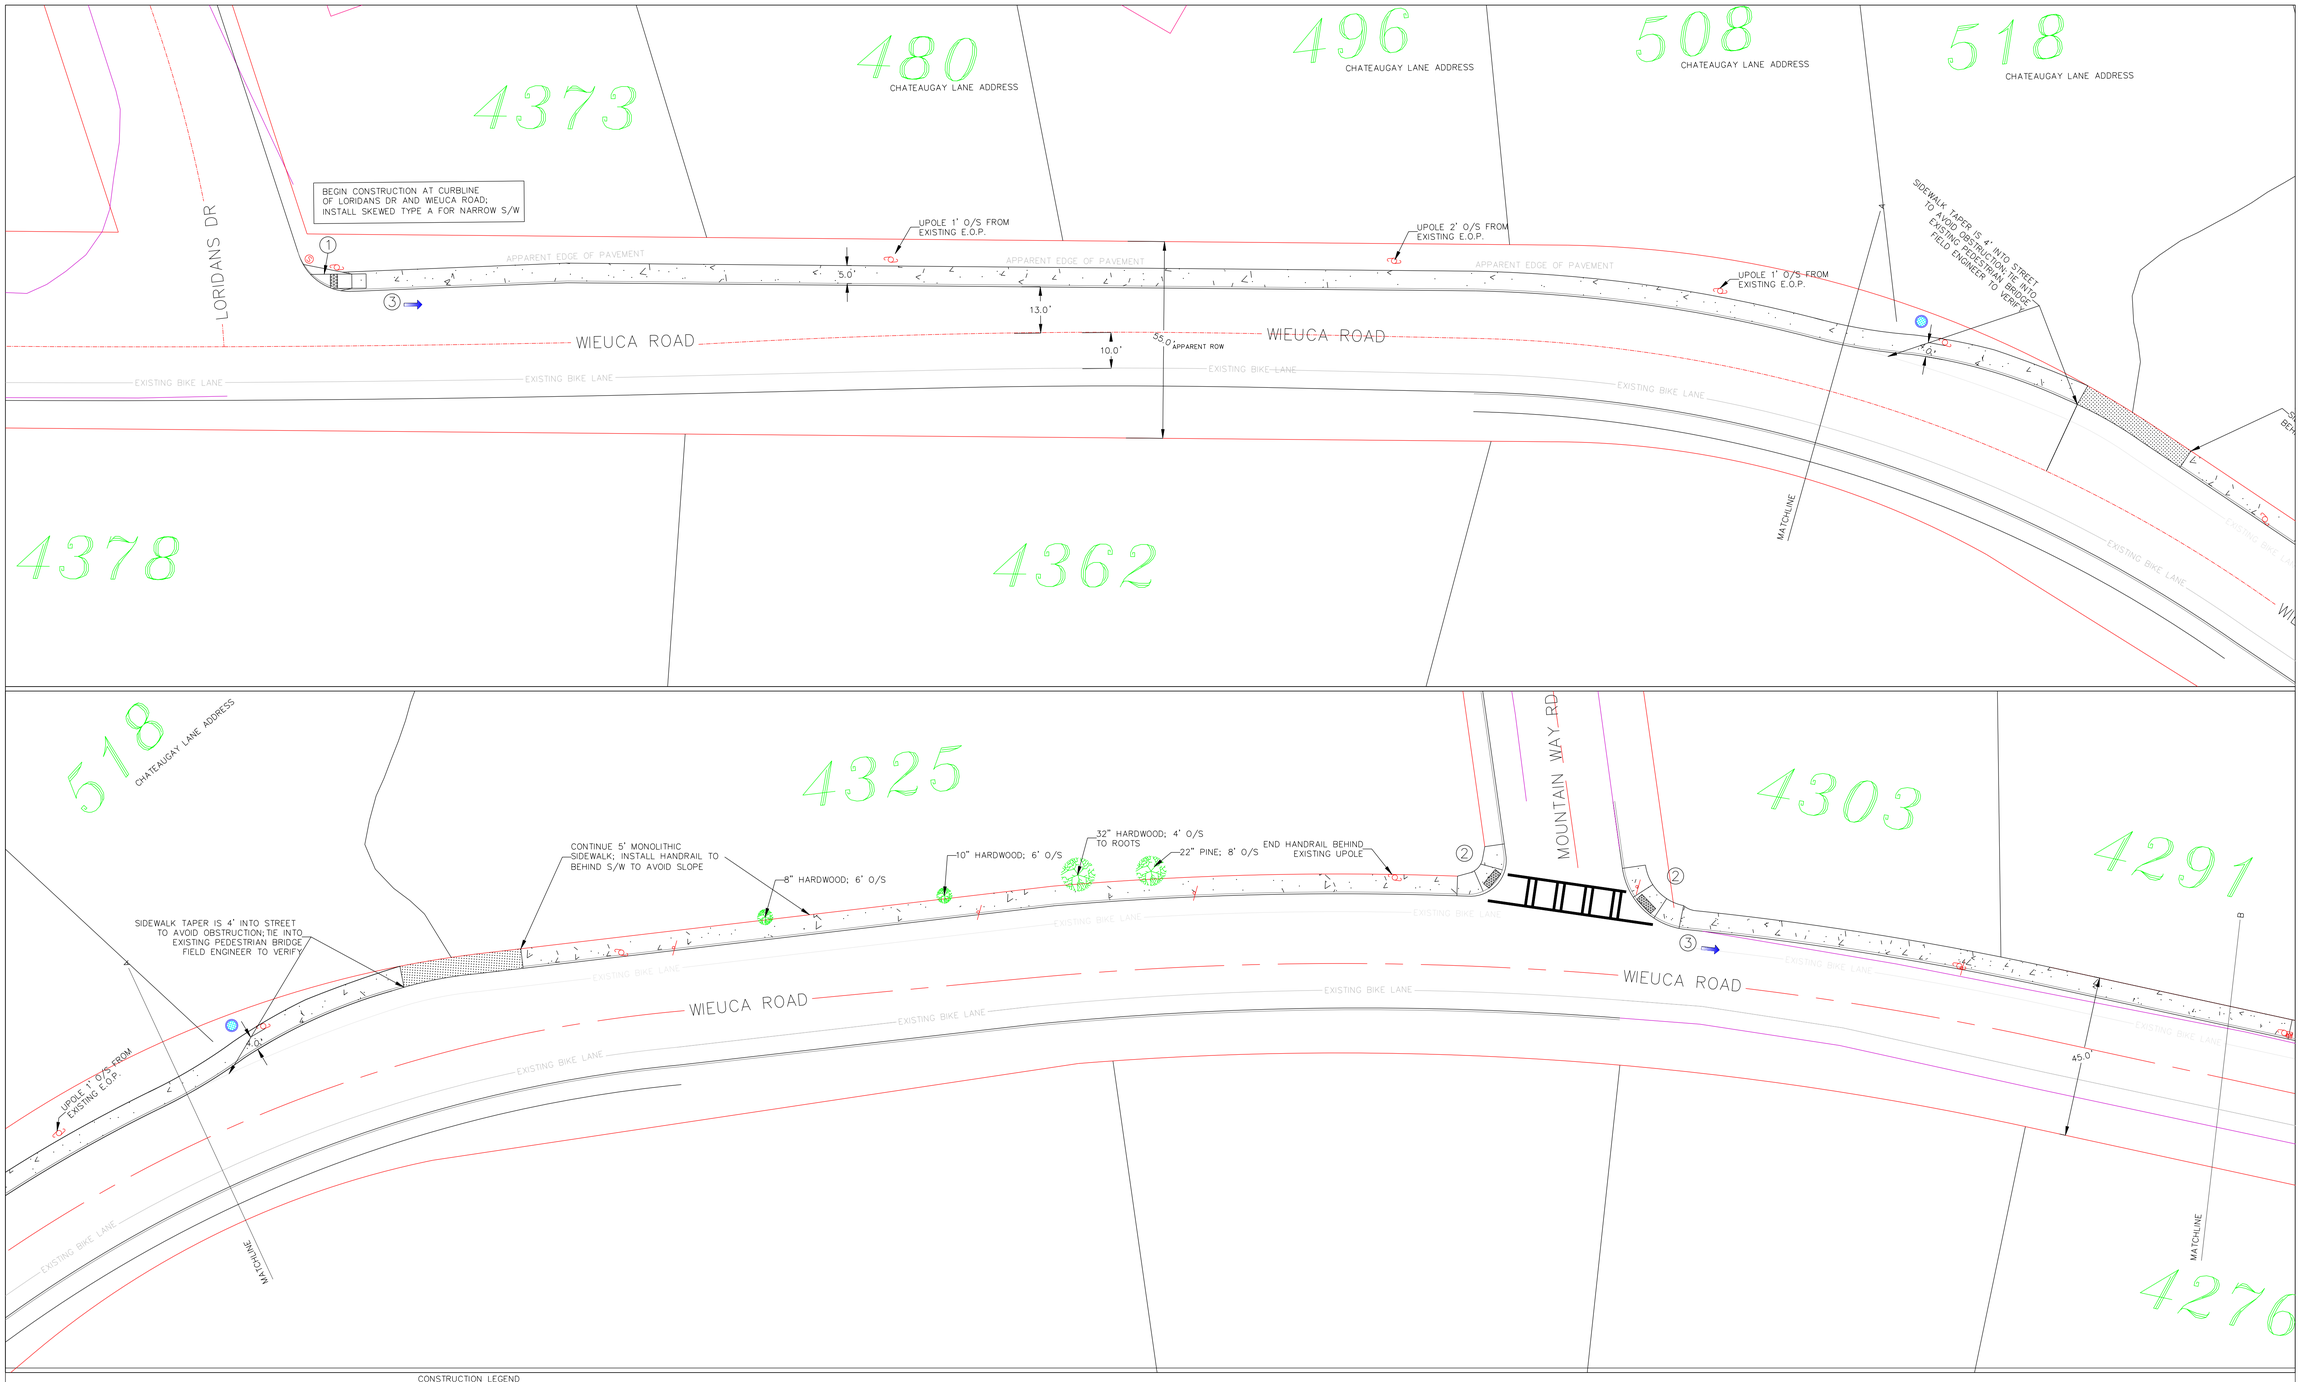

LEGEND

- EXISTING BRICK
- PROPOSED BRICK
- EXISTING HEX PAVERS
- PROPOSED HEX PAVERS
- CONCRETE
- GRASS STRIP

CONSTRUCTION LEGEND

1. INSTALL C.O.A W/C RAMP TYPE A
2. INSTALL C.O.A W/C RAMP TYPE B
3. INSTALL C.O.A STD. 5' SIDEWALK & HEADER CURB
4. NO GRASS STRIP AT THIS POINT SEE F.E. FOR EXACT LOCATION/LIMITS
5. INSTALL C.O.A. APRON-- MATCH DRIVEWAY WIDTH SEE SLOPE GDOT SPECIFICATIONS SHEET
6. INSTALL ALTERNATIVE APRON FOR NARROW R-O-W SEE DETAILS SHEET 3
7. INSTALL C.O.A STD. RETAINING WALL. HEIGHT DETERMINED BY EXISTING& APPROVED BY F.E.
8. APPLY TREE ROOT PROTECTION PROCEDURES AND METHODS
9. GRADE SLOPE TO AVOID NEED FOR RETAINING WALL.
10. SEE CON. NOTE 11 CON. NOTES SHEET; GEN. NOTE. 12 ON GEN. NOTES SHEET
11. RESET EXISTING MAILBOX--SEE DETAIL SHEET 2
12. TO BE DEFINED

GRAPHIC SCALE

20 10 0 20 40FT

SCALE: 1'' = 20'

City of Atlanta
Department of Public Works
Office Of Transportation

Agency / Institution:
Atlanta Renewal Community

Project Title:
WIEUCA ROAD Neighborhood specific

Project Location:
From North Ivy (northern side)
To Loridans Drive

Sheet Title:
SIDEWALK SHEET 1

Revisions:

No.	Date:	By:	Description:
1			

Scale	AS NOTED
DSF Number	
Set Type	
Date Issued	11/03/09
Sheet Number	07